AWNING DETAIL

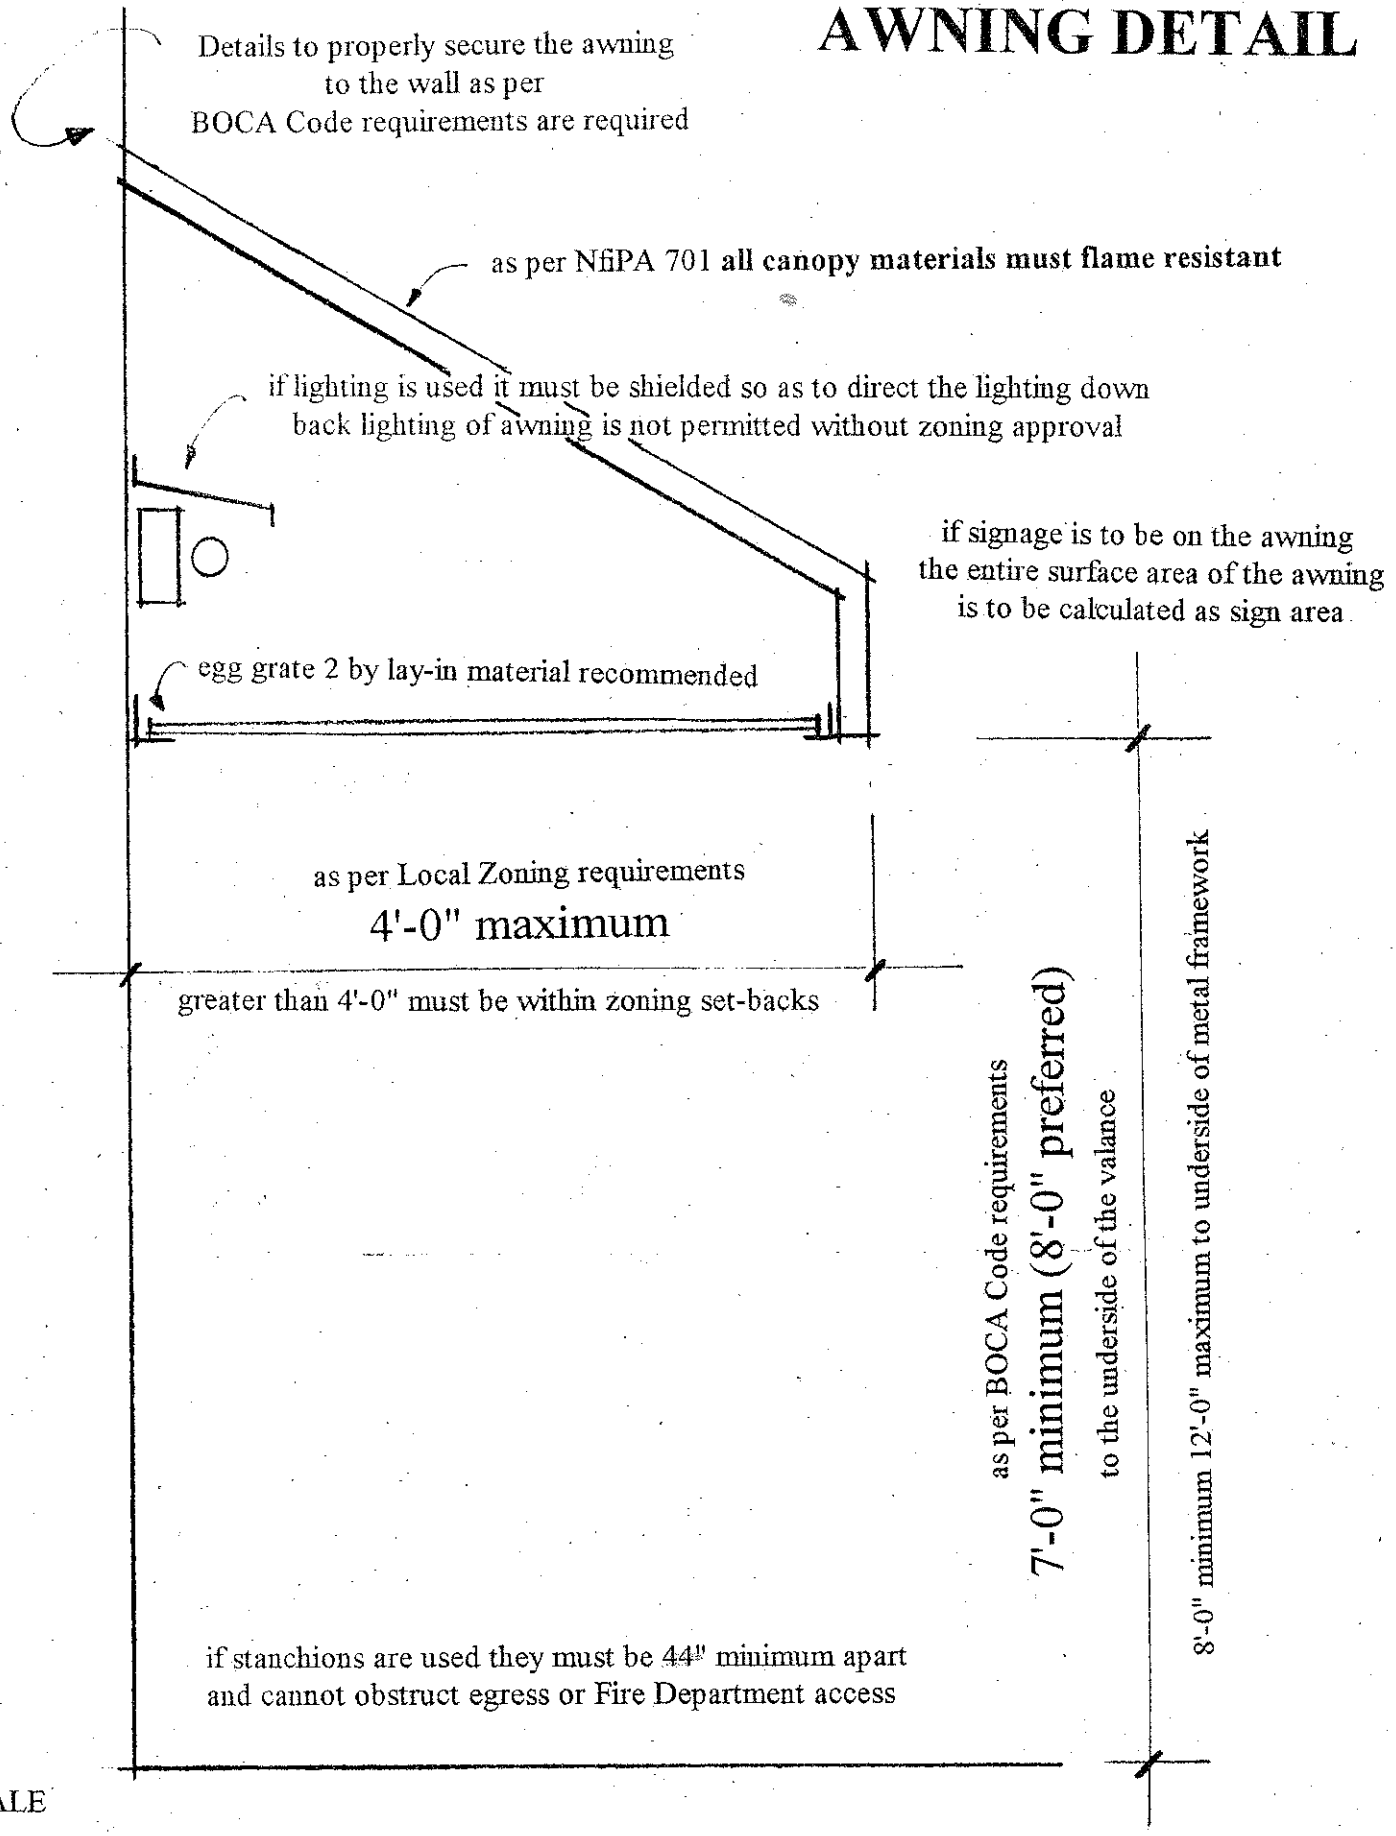

NO SCALE

A **Building Permit is required** to install an awning

PRW 2/16/96